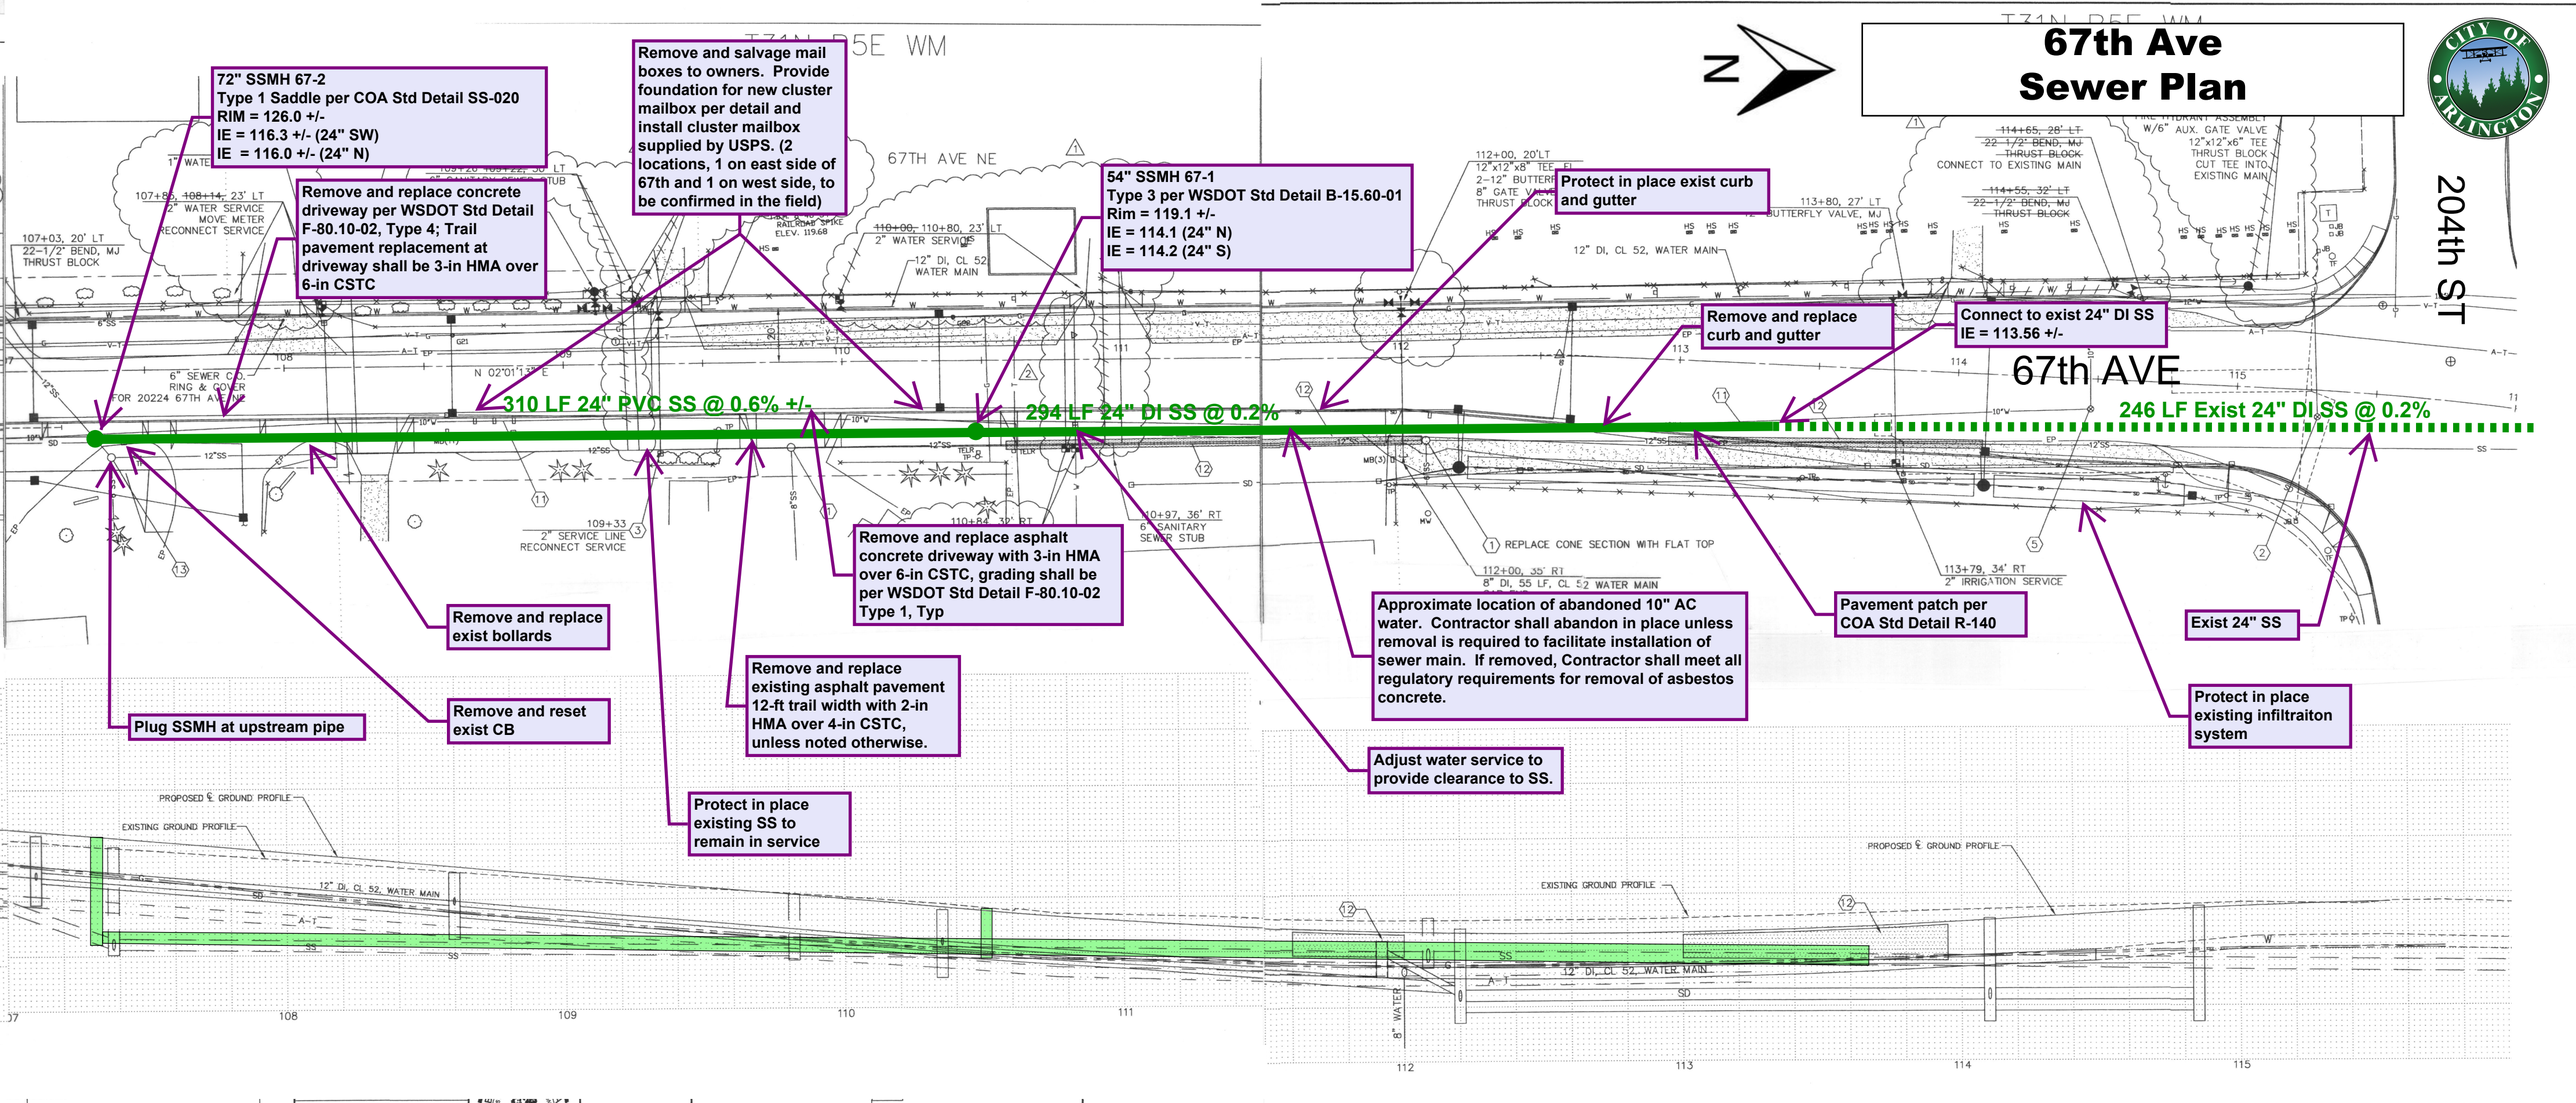67th Ave Sewer Plan