STORM DRAIN IMPROVEMENTS

WATER MAIN IMPROVEMENTS

NOTES:

1. RIM ELEVATIONS ARE APPROXIMATE AND WILL BE SET TO FINISH GRADE AFTER PAVING OF ROADWAY. PAYMENT FOR RAISING NEW STRUCTURES SHALL BE INCIDENTAL TO STRUCTURE UNIT PRICE.
2. PRIOR TO CONSTRUCTION AND PROCUREMENT OF MATERIALS, CONTRACTOR SHALL VERIFY EXISTING CONDITIONS AND CONNECTIONS TO EXISTING STRUCTURES AND PIPE. ANY DISCREPANCY DISCOVERED BY THE CONTRACTOR SHALL BE BROUGHT TO THE ATTENTION OF THE ENGINEER IMMEDIATELY. REDESIGN OF UTILITIES DUE TO CONTRACTOR'S FAILURE TO VERIFY EXISTING CONDITIONS SHALL BE AT THE EXPENSE OF THE CONTRACTOR.

0 25 50
Scale in Feet

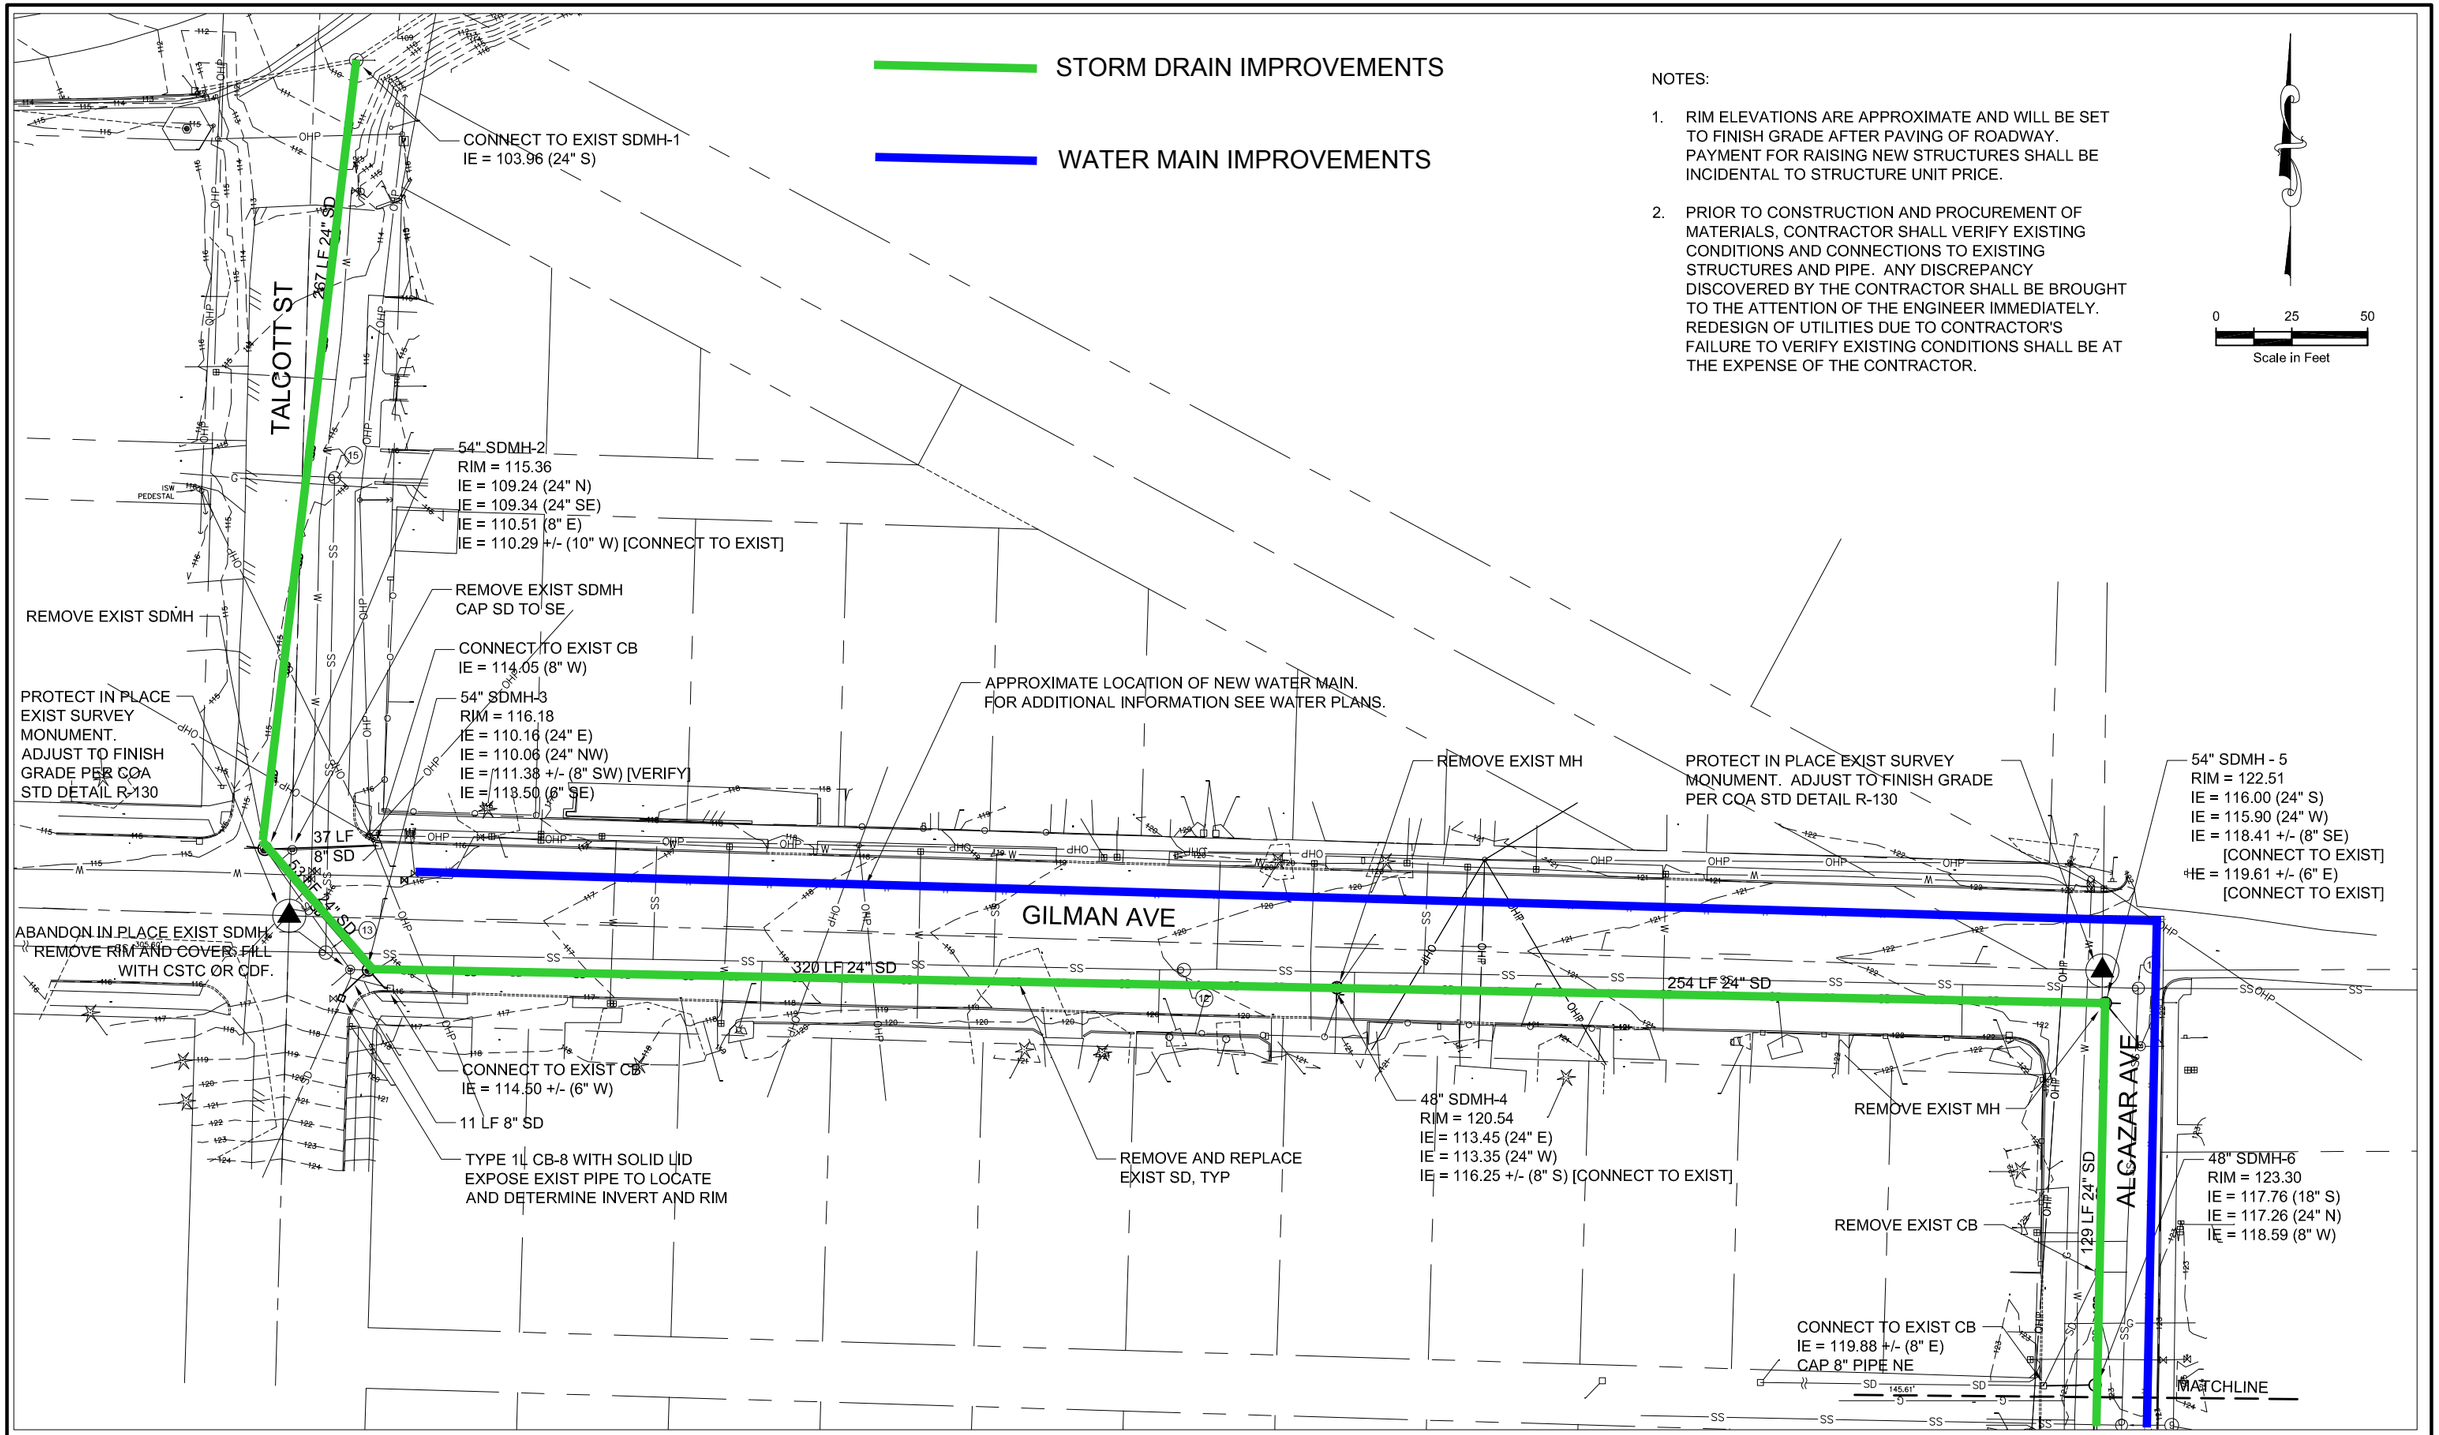

PLAN CHECK	BY	DATE

DATE	NO.	REVISION	BY

DESIGNED BY: E SCOTT
DRAWN BY: E SCOTT

CITY OF ARLINGTON
DEPARTMENT OF
PUBLIC WORKS

FUNDING NO. _____

2014 UTILITY IMPROVEMENTS
GILMAN – TALCOTT – ALCAZAR
STORM DRAIN PLAN

REFERENCE SHEET NO.
SD–1

SHEET 1 OF 2 SHEETS

Plotted: May 17, 2014 - 11:42am escott \\COAADMIN\1\Engineering_Capital_Projects\2014 Utility Improvements\1-PSE\Plans\Gilman Alcazar Water-Storm\Storm\Talcott Water-Storm Plans.dwg Layout Name: Layout1
Last Saved By: escott May 12, 2014 - 1:45pm

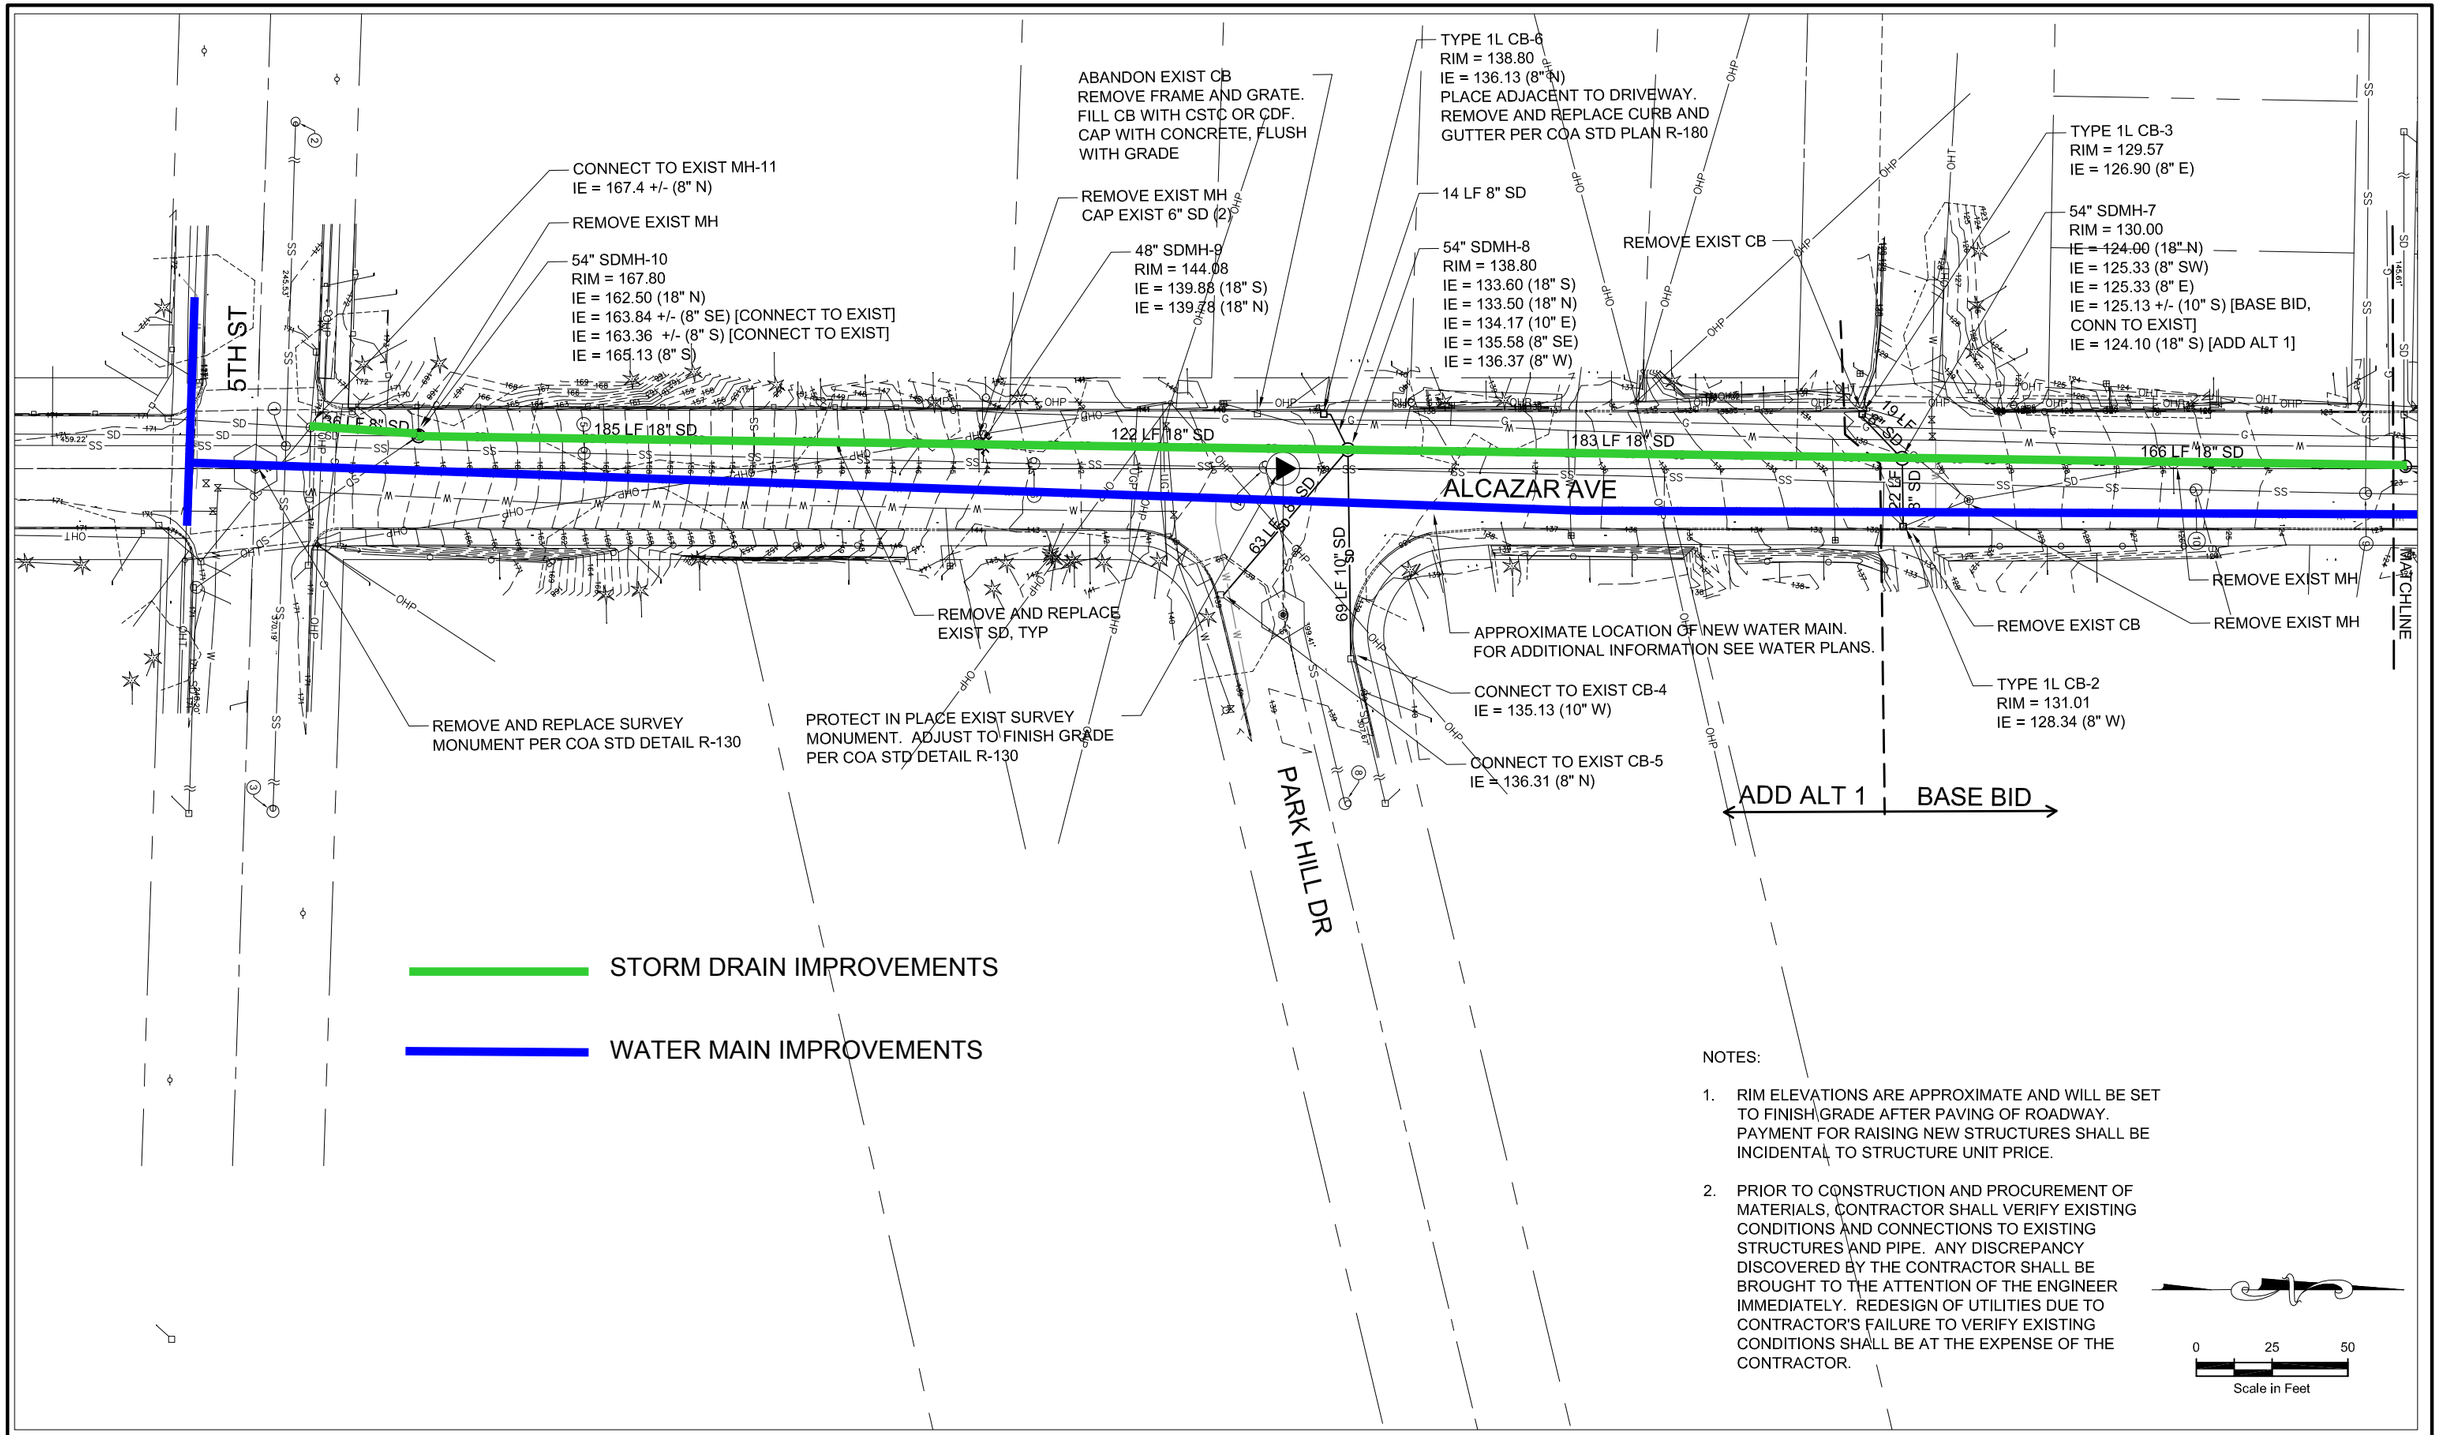

NOTES:

1. RIM ELEVATIONS ARE APPROXIMATE AND WILL BE SET TO FINISH GRADE AFTER PAVING OF ROADWAY. PAYMENT FOR RAISING NEW STRUCTURES SHALL BE INCIDENTAL TO STRUCTURE UNIT PRICE.

2. PRIOR TO CONSTRUCTION AND PROCUREMENT OF MATERIALS, CONTRACTOR SHALL VERIFY EXISTING CONDITIONS AND CONNECTIONS TO EXISTING STRUCTURES AND PIPE. ANY DISCREPANCY DISCOVERED BY THE CONTRACTOR SHALL BE BROUGHT TO THE ATTENTION OF THE ENGINEER IMMEDIATELY. REDESIGN OF UTILITIES DUE TO CONTRACTOR'S FAILURE TO VERIFY EXISTING CONDITIONS SHALL BE AT THE EXPENSE OF THE CONTRACTOR.

0 25 50
Scale in Feet

PLAN CHECK	BY	DATE

DATE	NO.	REVISION	BY

DESIGNED BY: E SCOTT
DRAWN BY: E SCOTT

CITY OF ARLINGTON
DEPARTMENT OF
PUBLIC WORKS

FUNDING NO. _____

2014 UTILITY IMPROVEMENTS
GILMAN – TALCOTT – ALCAZAR
STORM DRAIN PLAN

REFERENCE SHEET NO.
SD–2

SHEET 2 OF 2 SHEETS

Plotted: May 17, 2014 - 11:44am escott \\COAADMIN\1\Engineering_Capital_Projects\2014 Utility Improvements\1-PSE\Plans\Gilman Alcazar Water-Storm\Storm\Talcott Water-Storm Plans.dwg Layout Name: Layout2
Last Saved By: escott May 12, 2014 - 1:45pm